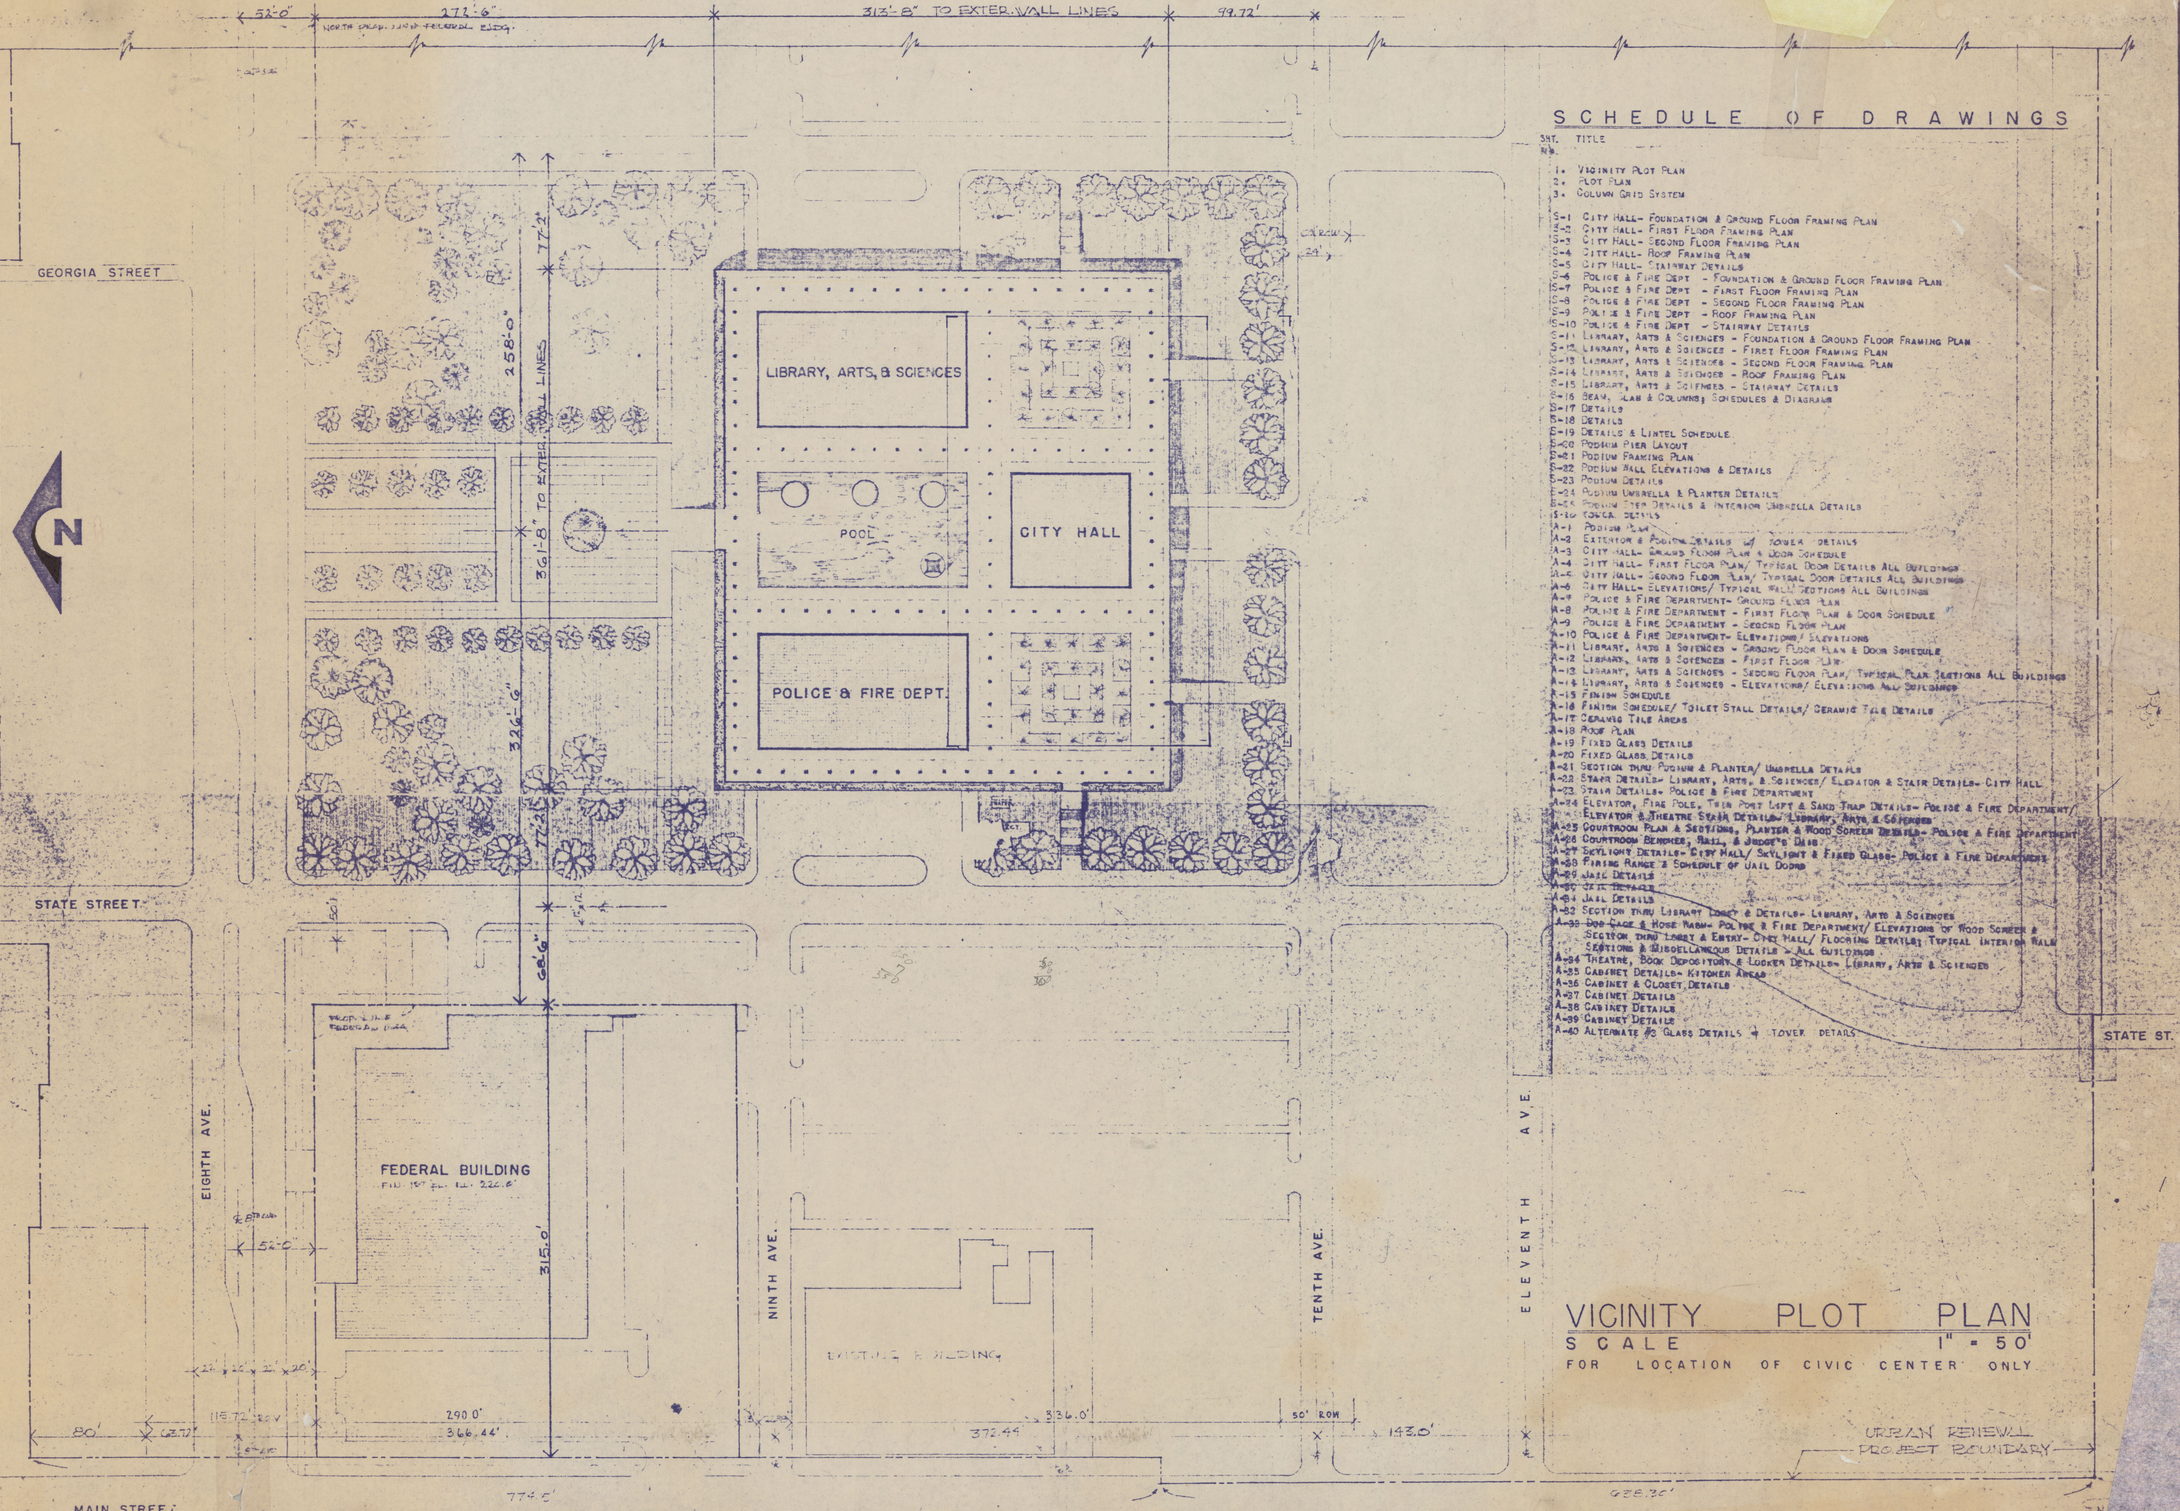

SCHEDULE OF DRAWINGS

SHT. NO.	TITLE
1.	VICINITY PLOT PLAN
2.	PLOT PLAN
3.	COLUMN GRID SYSTEM
S-1	CITY HALL- FOUNDATION & GROUND FLOOR FRAMING PLAN
S-2	CITY HALL- FIRST FLOOR FRAMING PLAN
S-3	CITY HALL- SECOND FLOOR FRAMING PLAN
S-4	CITY HALL- ROOF FRAMING PLAN
S-5	CITY HALL- STAIRWAY DETAILS
S-6	POLICE & FIRE DEPT - FOUNDATION & GROUND FLOOR FRAMING PLAN
S-7	POLICE & FIRE DEPT - FIRST FLOOR FRAMING PLAN
S-8	POLICE & FIRE DEPT - SECOND FLOOR FRAMING PLAN
S-9	POLICE & FIRE DEPT - ROOF FRAMING PLAN
S-10	POLICE & FIRE DEPT - STAIRWAY DETAILS
S-11	LIBRARY, ARTS & SCIENCES - FOUNDATION & GROUND FLOOR FRAMING PLAN
S-12	LIBRARY, ARTS & SCIENCES - FIRST FLOOR FRAMING PLAN
S-13	LIBRARY, ARTS & SCIENCES - SECOND FLOOR FRAMING PLAN
S-14	LIBRARY, ARTS & SCIENCES - ROOF FRAMING PLAN
S-15	LIBRARY, ARTS & SCIENCES - STAIRWAY DETAILS
S-16	BEAM, SLAB & COLUMNS; SCHEDULES & DIAGRAMS
S-17	DETAILS
S-18	DETAILS
S-19	DETAILS & LINTEL SCHEDULE
S-20	PODIUM PIER LAYOUT
S-21	PODIUM FRAMING PLAN
S-22	PODIUM WALL ELEVATIONS & DETAILS
S-23	PODIUM DETAILS
S-24	PODIUM UMBRELLA & PLANTER DETAILS
S-25	PODIUM PIER DETAILS & INTERIOR UMBRELLA DETAILS
S-26	TOWER DETAILS
A-1	PODIUM PLAN
A-2	EXTERIOR & PODIUM DETAILS OF TOWER DETAILS
A-3	CITY HALL- GROUND FLOOR PLAN & DOOR SCHEDULE
A-4	CITY HALL- FIRST FLOOR PLAN, TYPICAL DOOR DETAILS ALL BUILDINGS
A-5	CITY HALL- SECOND FLOOR PLAN, TYPICAL DOOR DETAILS ALL BUILDINGS
A-6	CITY HALL- ELEVATIONS, TYPICAL WALL SECTIONS ALL BUILDINGS
A-7	POLICE & FIRE DEPARTMENT- GROUND FLOOR PLAN
A-8	POLICE & FIRE DEPARTMENT - FIRST FLOOR PLAN & DOOR SCHEDULE
A-9	POLICE & FIRE DEPARTMENT - SECOND FLOOR PLAN
A-10	POLICE & FIRE DEPARTMENT- ELEVATIONS / SLEVATIONS
A-11	LIBRARY, ARTS & SCIENCES - GROUND FLOOR PLAN & DOOR SCHEDULE
A-12	LIBRARY, ARTS & SCIENCES - FIRST FLOOR PLAN
A-13	LIBRARY, ARTS & SCIENCES - SECOND FLOOR PLAN, TYPICAL PLAN SECTIONS ALL BUILDINGS
A-14	LIBRARY, ARTS & SCIENCES - ELEVATIONS/ ELEVATIONS ALL BUILDINGS
A-15	FINISH SCHEDULE
A-16	FINISH SCHEDULE/ TOILET STALL DETAILS/ CERAMIC TILE DETAILS
A-17	CERAMIC TILE AREAS
A-18	ROOF PLAN
A-19	FIXED GLASS DETAILS
A-20	FIXED GLASS DETAILS
A-21	SECTION THRU PODIUM & PLANTER/ UMBRELLA DETAILS
A-22	STAIR DETAILS- LIBRARY, ARTS, & SCIENCES/ ELEVATOR & STAIR DETAILS- CITY HALL
A-23	STAIR DETAILS- POLICE & FIRE DEPARTMENT
A-24	ELEVATOR, FIRE POLE, TRIM POST LIFT & SAND TRAP DETAILS- POLICE & FIRE DEPARTMENT/ ELEVATOR & THEATRE STAIR DETAILS- LIBRARY, ARTS, & SCIENCES
A-25	COURTROOM PLAN & SECTIONS, PLANTER & WOOD SCREEN DETAILS- POLICE & FIRE DEPARTMENT
A-26	COURTROOM BENCHES, RAIL, & JUDGE'S DAIS
A-27	SKYLIGHT DETAILS- CITY HALL/ SKYLIGHT & FIXED GLASS- POLICE & FIRE DEPARTMENT
A-28	FIRING RANGE & SCHEDULE OF JAIL DOORS
A-29	JAIL DETAILS
A-30	JAIL DETAILS
A-31	JAIL DETAILS
A-32	SECTION THRU LIBRARY LOBBY & DETAILS- LIBRARY, ARTS & SCIENCES
A-33	LOCKER & HOSE RACK- POLICE & FIRE DEPARTMENT/ ELEVATIONS OF WOOD SCREEN & SECTION THRU LOBBY & ENTRY- CITY HALL/ FLOORING DETAILS; TYPICAL INTERIOR WALL SECTIONS & MISCELLANEOUS DETAILS - ALL BUILDINGS
A-34	THEATRE, BOOK DEPOSITORY & LOCKER DETAILS- LIBRARY, ARTS & SCIENCES
A-35	CABINET DETAILS- KITCHEN AREAS
A-36	CABINET & CLOSET DETAILS
A-37	CABINET DETAILS
A-38	CABINET DETAILS
A-39	CABINET DETAILS
A-40	ALTERNATE #3 GLASS DETAILS & TOWER DETAILS

VICINITY PLOT PLAN

SCALE 1" = 50'

FOR LOCATION OF CIVIC CENTER ONLY

CIVIC CENTER FOR PINE BLUFF, ARK.

- CITY HALL
- POLICE & FIRE DEPT.
- LIBRARY— ARTS & SCIENCES

ASSOCIATED ARCHITECTS

EDWARD DURELL STONE
NEW YORK, N.Y.

REED & WILLS
PINE BLUFF, ARK.

REGISTERED ARCHITECTS REED & WILLS ARCHITECTS STATE OF ARKANSAS

JOB NO. 65-170

DATE AUGUST 18, 1965

SHEET NO. 1