

STANDARD R.O.W. SIGNS AND SYMBOLS

	SECTION CORNER		FENCE (Except Stone or Hedge)
	QUARTER CORNER		FENCED R/W LINE
	QUARTER QUARTER CORNER		STONE FENCE
	SECTION CENTER		HEDGE FENCE
	STATE LINE OR CITY LIMITS		GAS, SEWER, OR WATER LINE
	COUNTY LINE		SMALL STREAM
	TOWNSHIP LINE		LARGE STREAM
	SECTION, 1/4, or 1/16 LINE		PROPOSED DRAINAGE OR CHANNEL CHANGE
	PROPERTY LINE		LAKE OR POND
	EXISTING R/W LINE		TELEPHONE POLES
	PROPOSED R/W LINE		POWER POLES
	PROPOSED CONTROL OF ACCESS		POWER TOWER
	PROPOSED R/W & CONTROL OF ACCESS		TREES
	EXISTING R/W DIMENSION (FINE LINES)		WOODS
	PROPOSED R/W DIMENSION (HEAVY LINES)		CONSTRUCTION LIMITS-BASED ON DESIGN CROSS SECTION
	EXISTING BRIDGE OR SEPARATION STRUCTURE		BUILDING
	PROPOSED BRIDGE OR SEPARATION STRUCTURE		CEMETERY
	EXISTING CULVERT		LEVEL
	PROPOSED CULVERT		
	RAILROAD		
	RAILROAD R/W		
	TRAFFIC DIRECTION ARROW		
	ROADWAY OR LANE		
	TRAVELED ROAD OR EXISTING DRIVE		

STATE OF ARKANSAS
STATE HIGHWAY COMMISSION

RIGHT OF WAY MAP STATE HIGHWAY WALNUT/OLIVE ST. CONN. (PINE BLUFF)


JEFFERSON
COUNTY

F.A.P. MEGC-5598 (I)

20012
JOB

LAYOUT SCALE

1"=500'

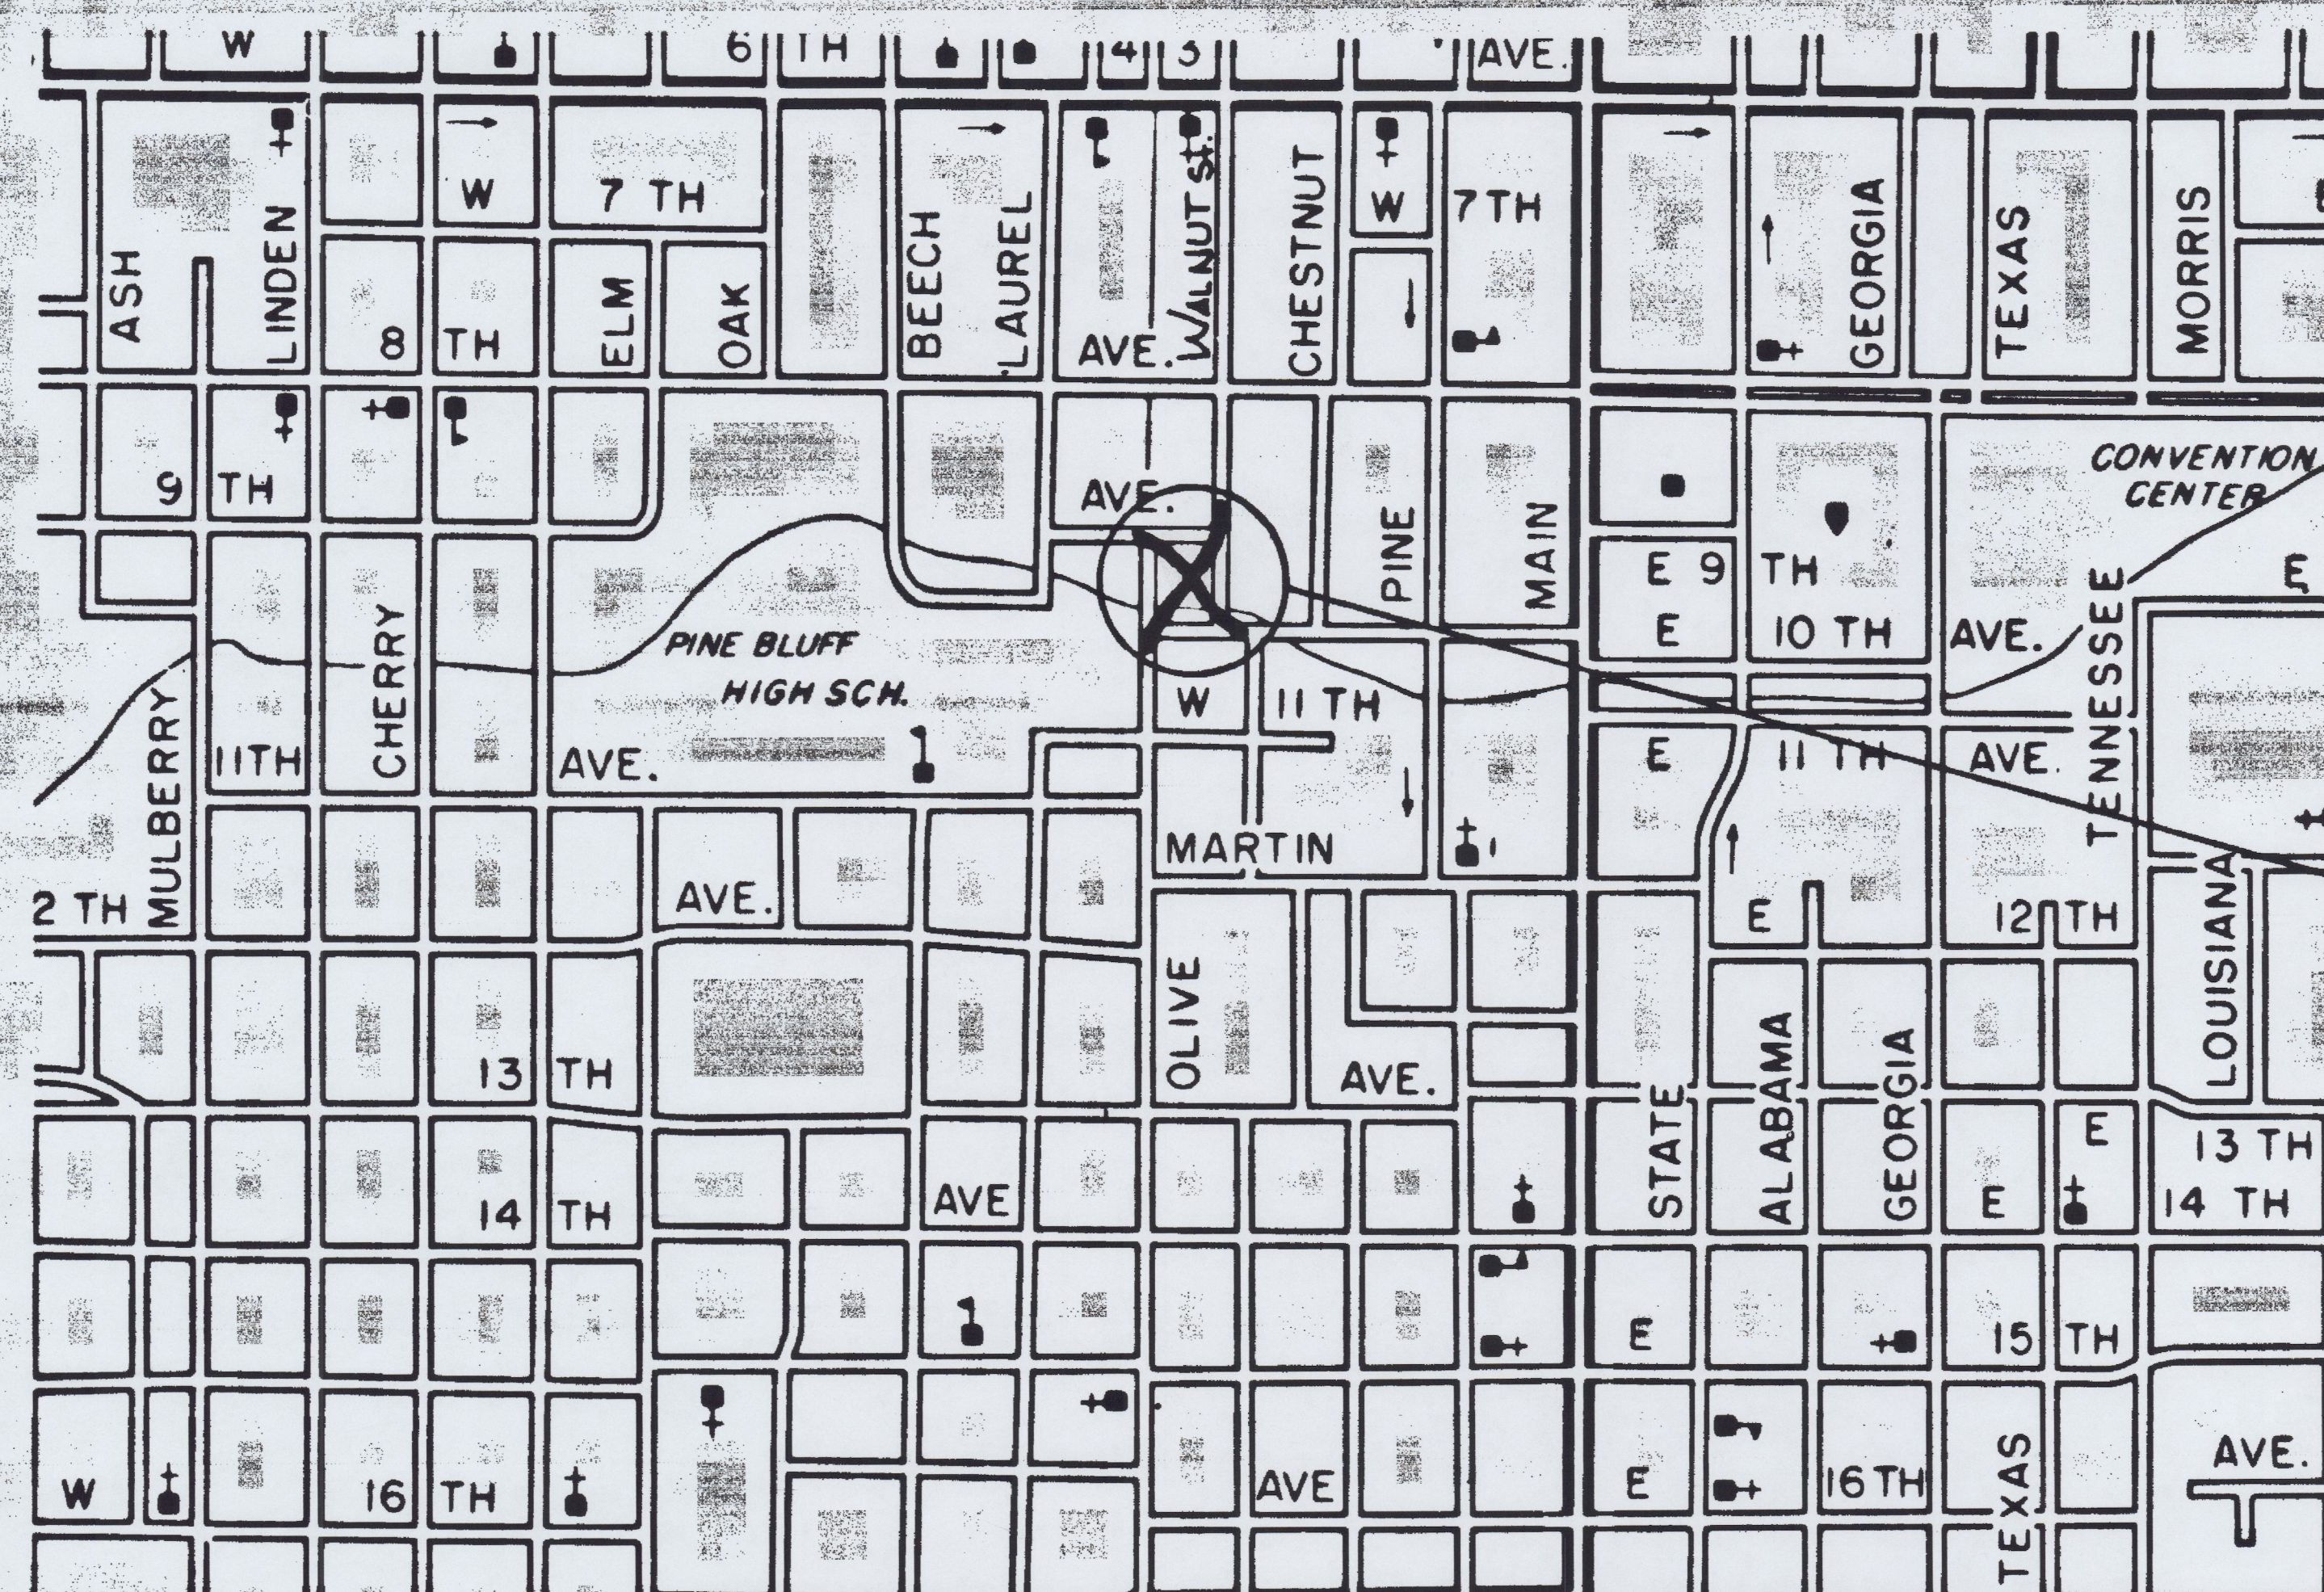

PROJECT LOCATION

TAMERAN