


EASEMENT RETAINED
ORDINANCE NO. 6121
DEC. 6, 2014

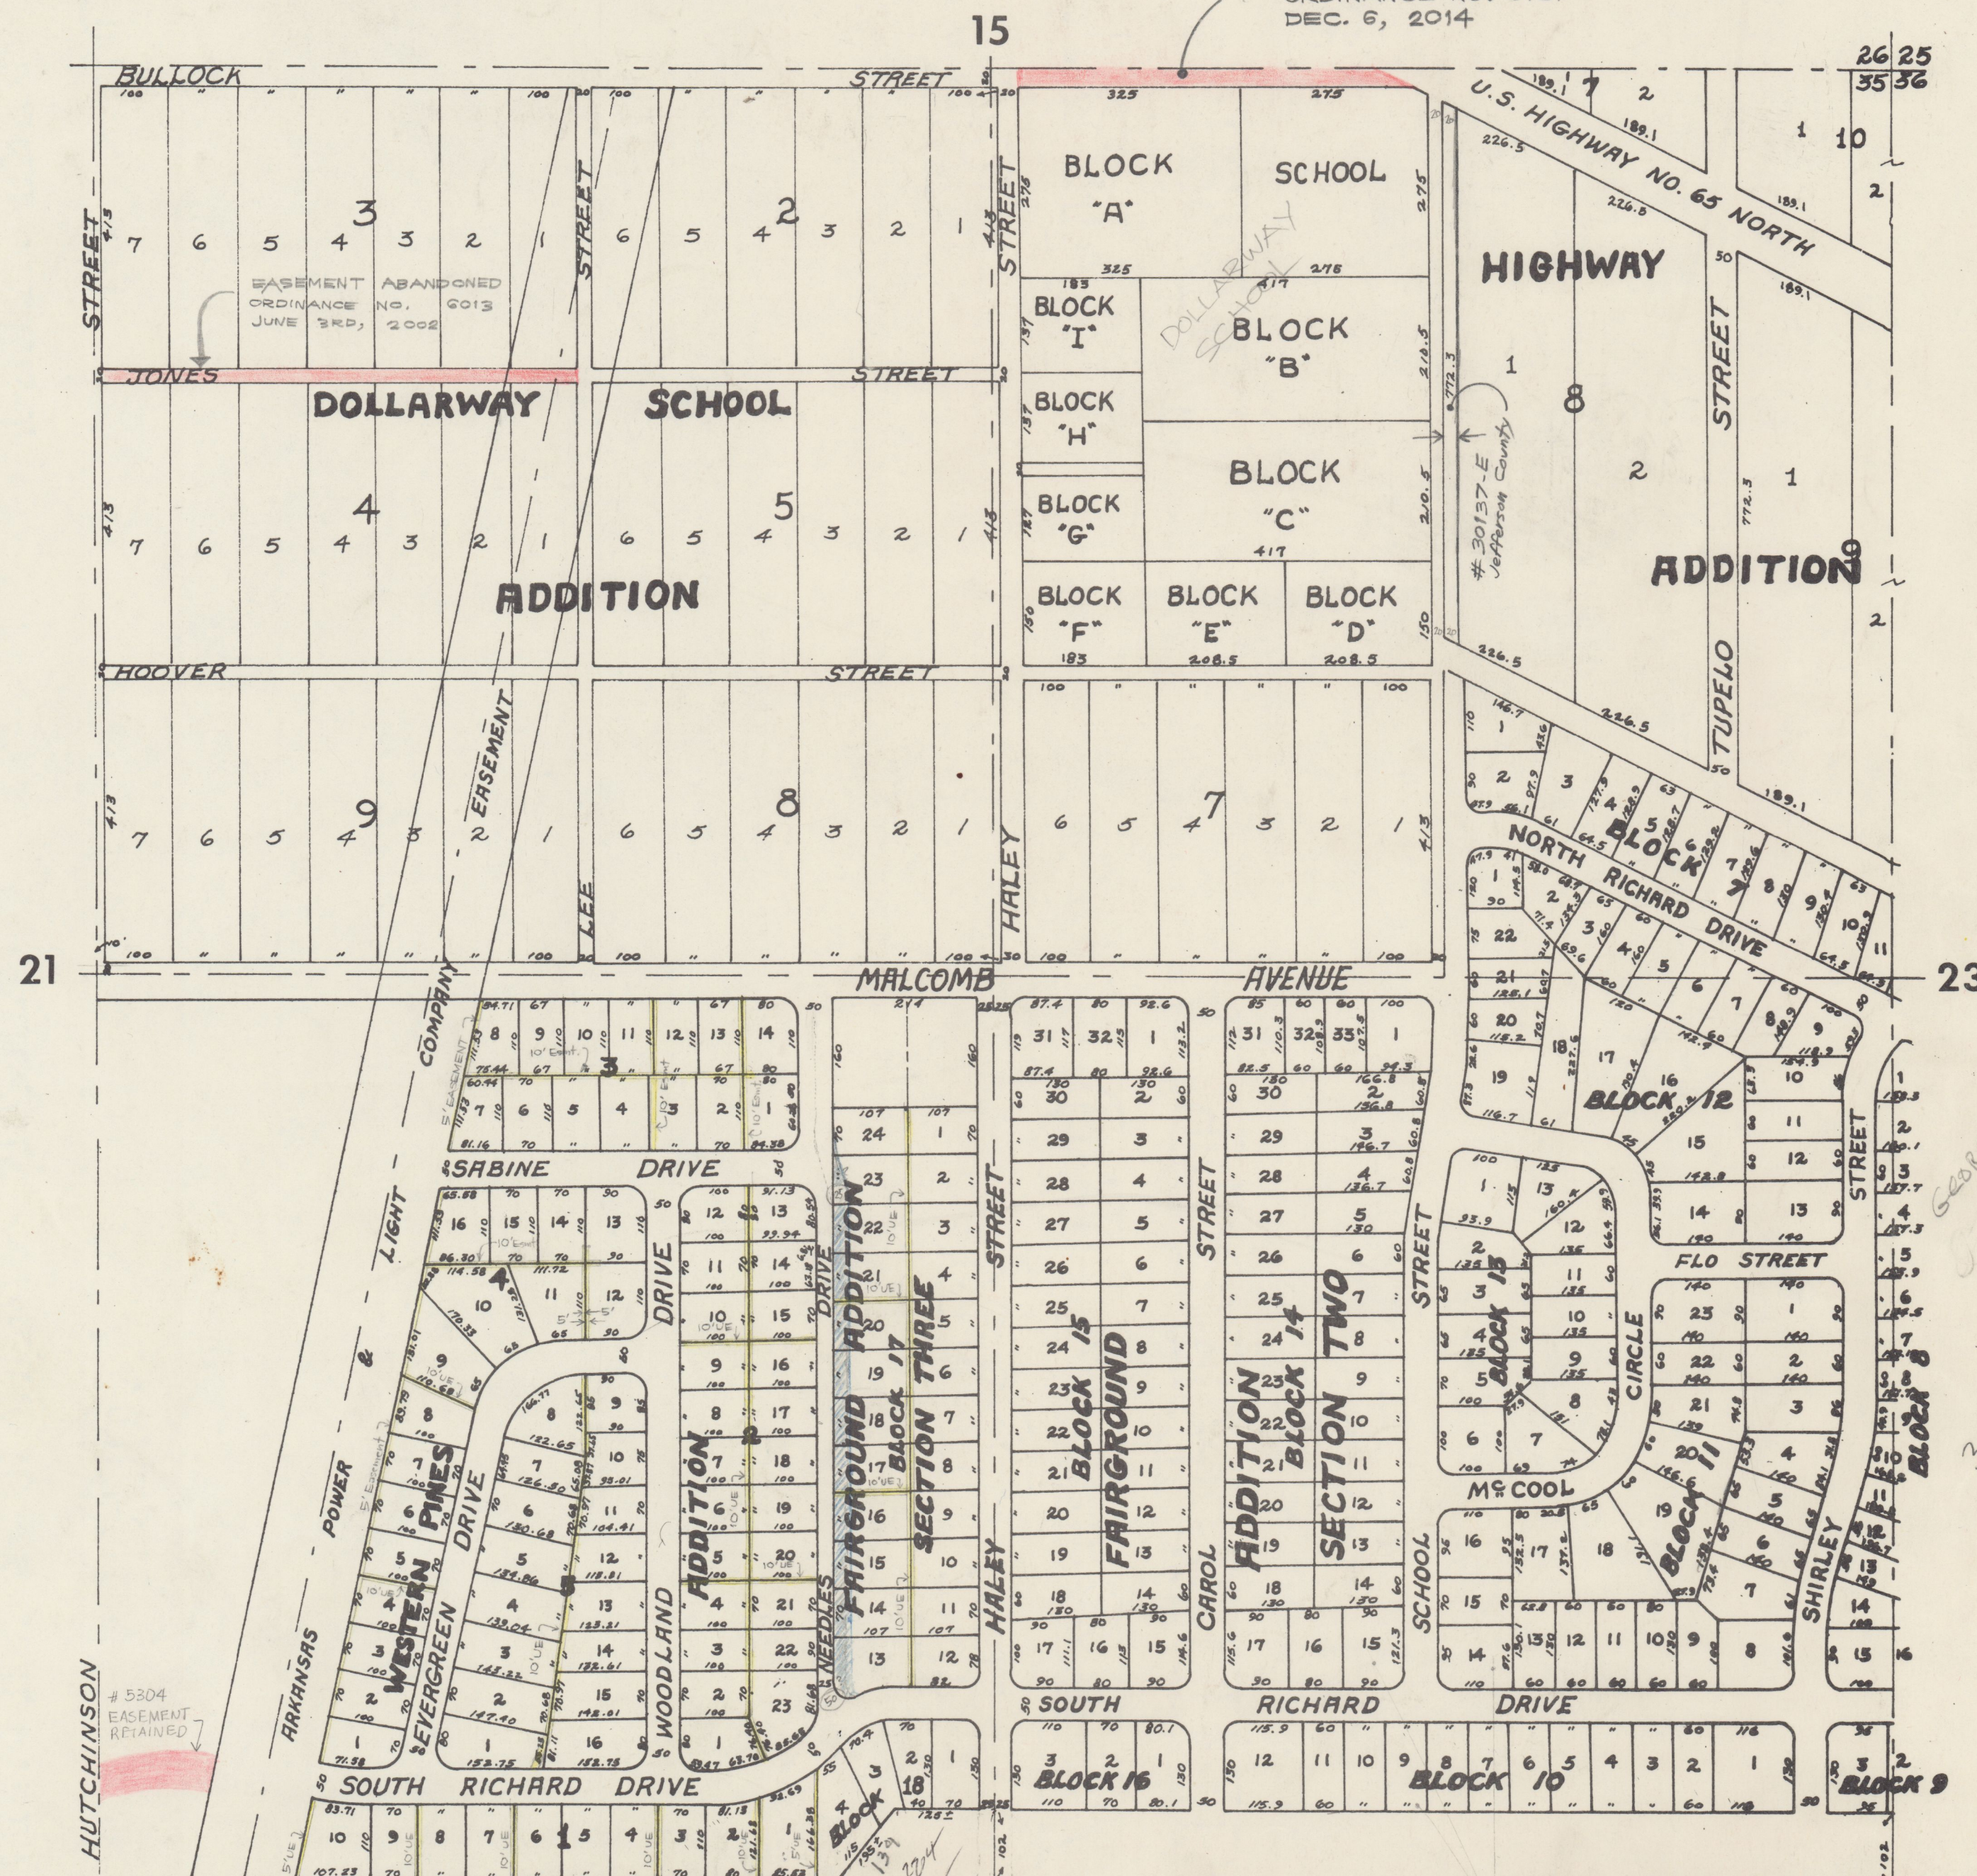

- Fairground Addition Section Three
is found in Book 5, Page 22 (A.E. Heagler)
Recorded February 4th, 1958 Engineer
- Western Piney Addition Resurvey
Book 5, Page 41 (A.E. Heagler, Engineer)
Recorded June 2nd, 1959 @ 4:40 PM
- Fairground Addition Section Two
Recorded August 6th, 1952
Book 4, Page 189 (A.E. Heagler)
Engineer

Note:
Easements in Fairground Addition Section Two
Deed Book 235, Page 45, Paragraph 8 reads as follows:
"Easements for installation and maintenance of utilities
and drainage facilities are reserved over the rear
five feet of each lot." official Plat located
in Book 4, P. 189 of 'Circuit Clerk's' office.